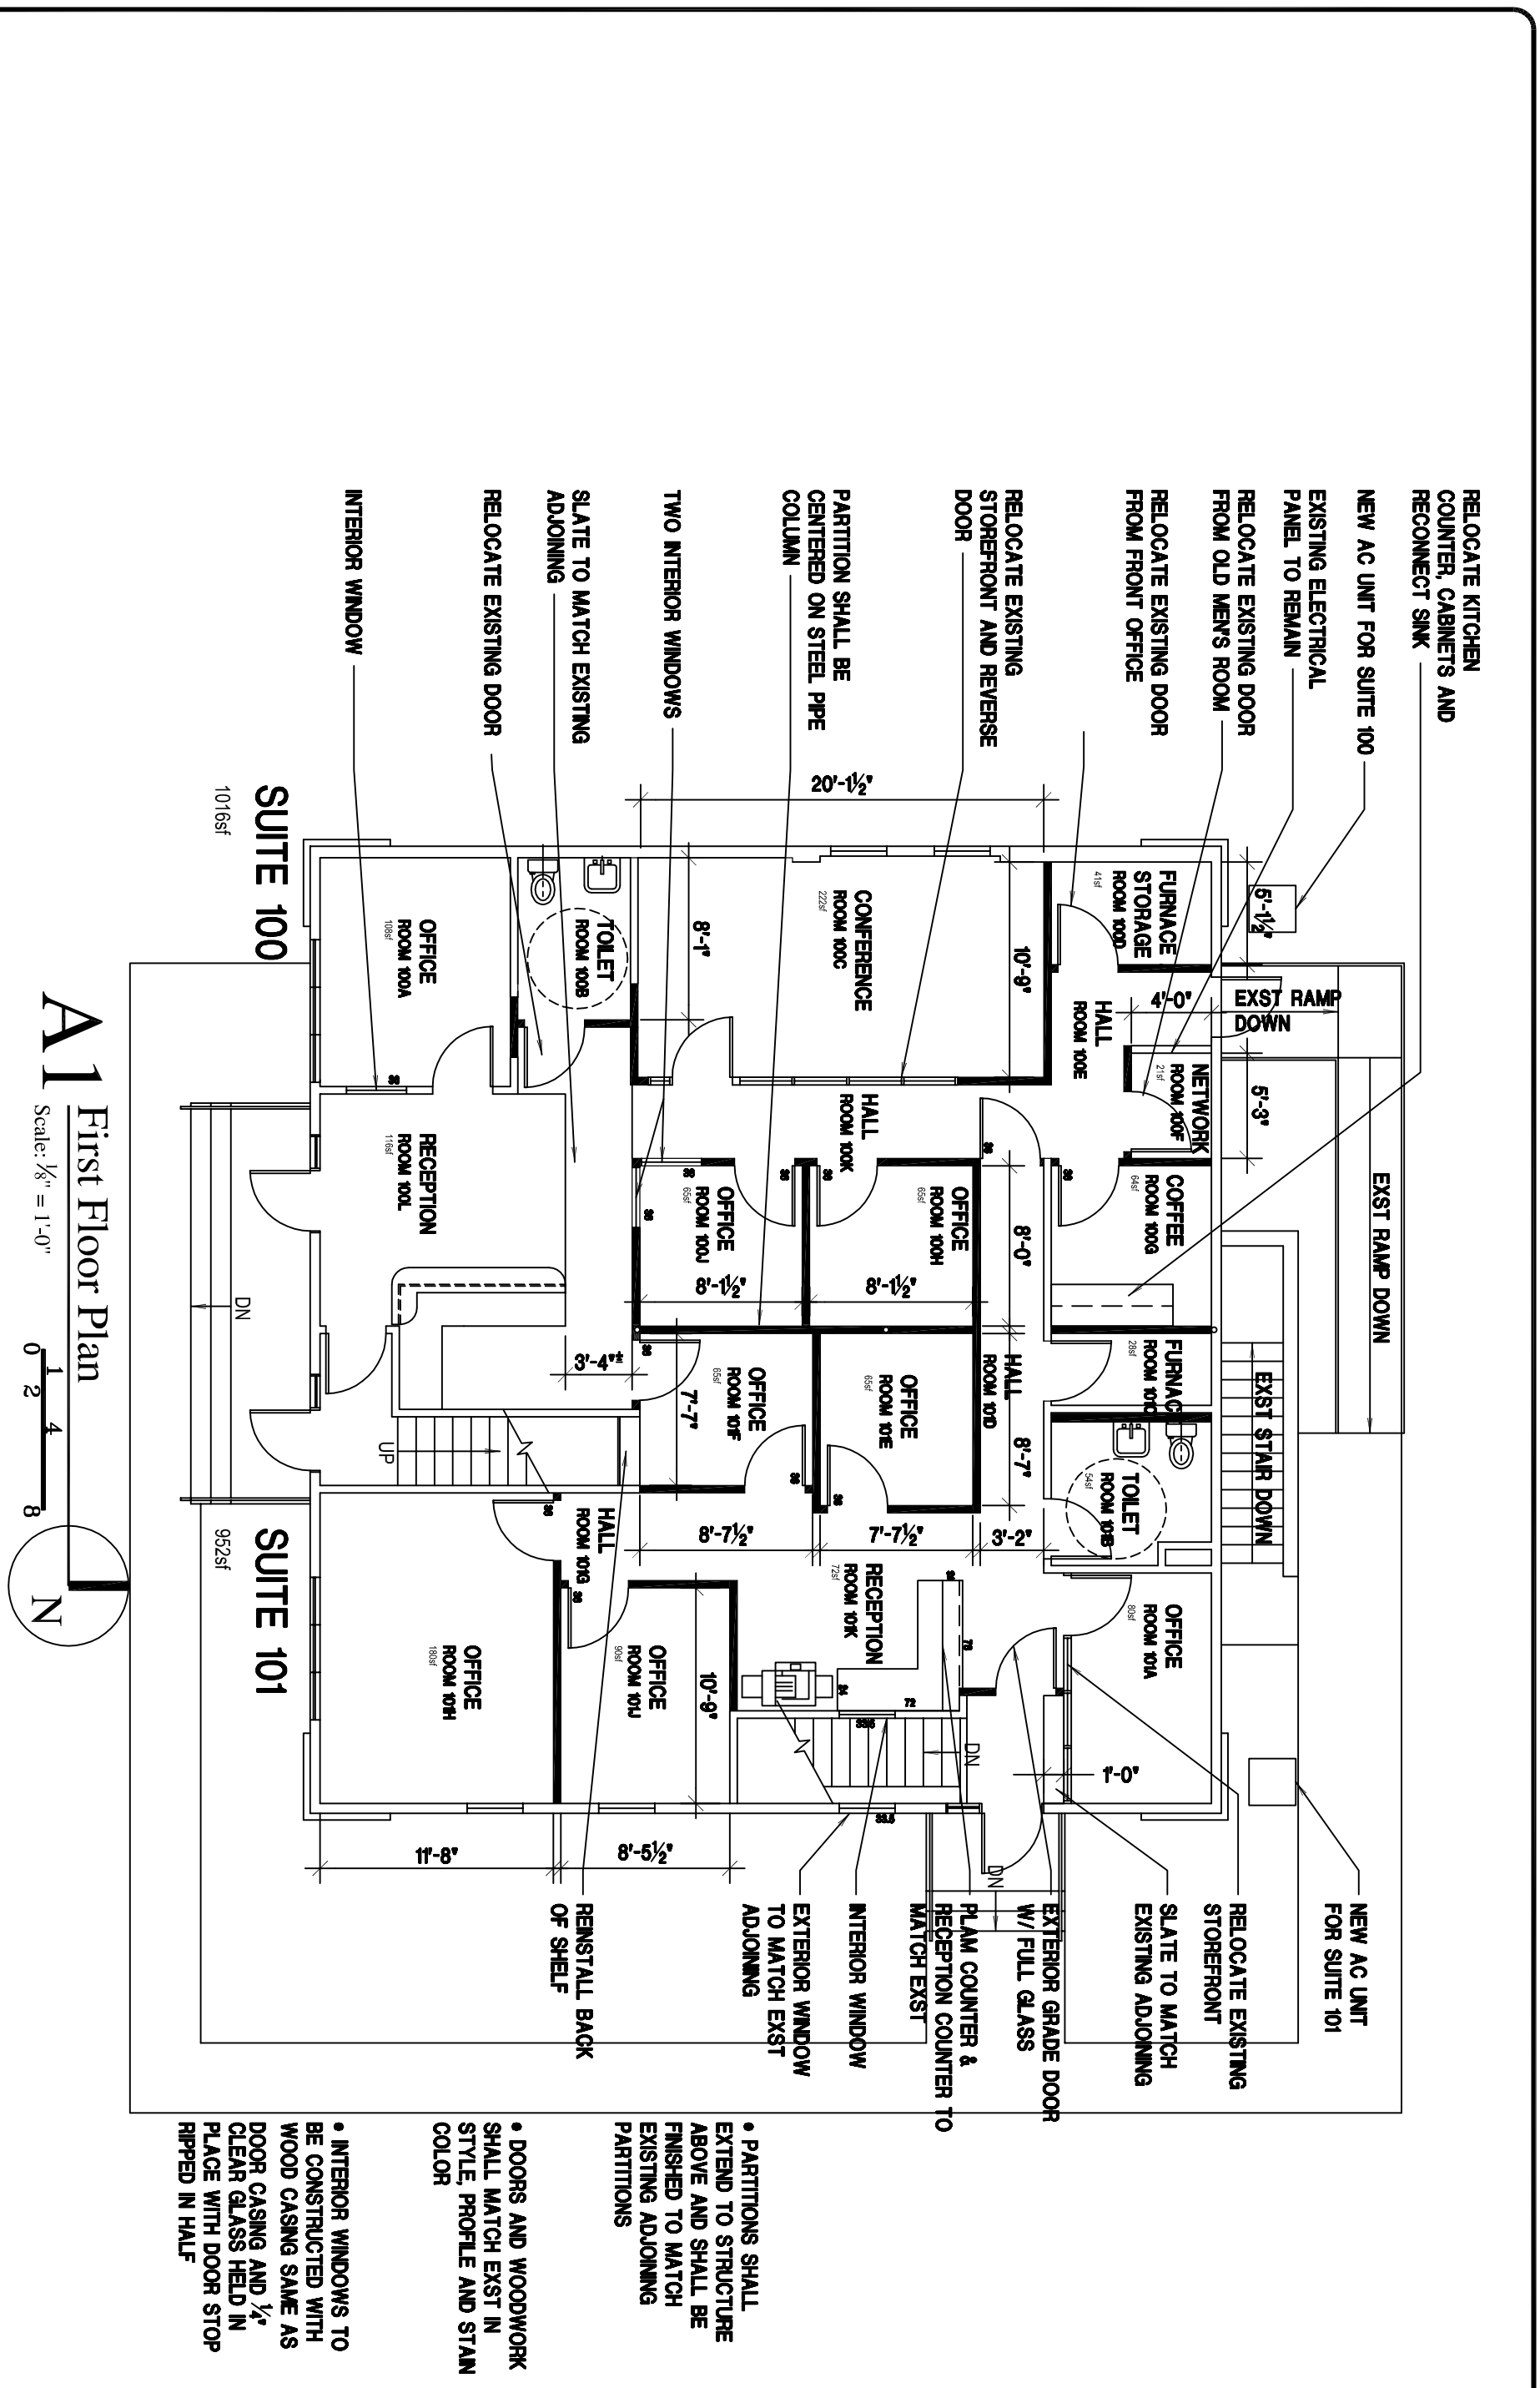

OPTION 1B-2

C:\Documents and Settings\jcoleman\My Documents\gracie\1b2_new_first.dwg, 8/7/2007 10:40:10 PM, 1:1

NOT FOR CONSTRUCTION | 3300 Clinton Parkway Court | August 7, 2007